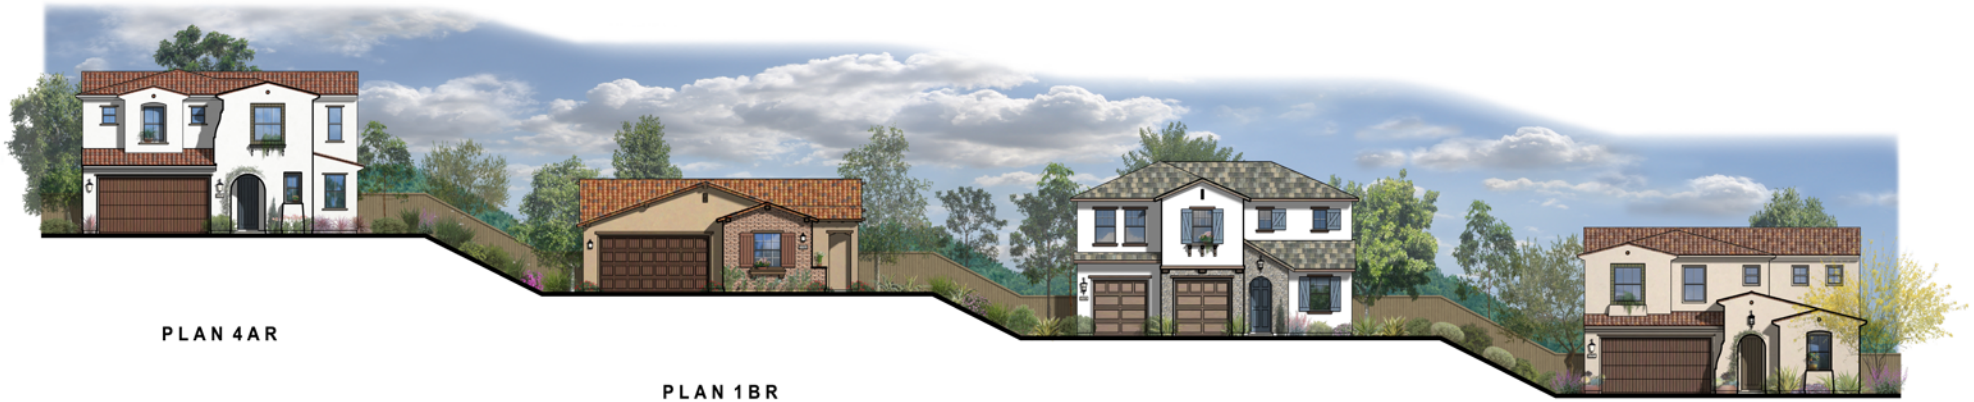

PLAN 4AR

PLAN 1BR

PLAN 2CR

PLAN 3AR

0 2 8

1 4

SCALE : 1/8" = 1'-0"

STREET SCENE

03.30.16

PATE · SMEALL | Architects

SPANISH COLONIAL
SCHEME 1

RANCHO ADOBE
SCHEME 5

COUNTRY COTTAGE
SCHEME 9

0 2 8
1 4
SCALE : 1/4" = 1'-0"

PLAN 1 - FRONT ELEVATIONS

03.30.16

PATE·SMEALL | Architects

SPANISH COLONIAL
SCHEME 3

RANCHO ADOBE
SCHEME 4

COUNTRY COTTAGE
SCHEME 8

0 2 8
1 4
SCALE : 1/4" = 1'-0"

PLAN 2 - FRONT ELEVATIONS

03.30.16

PATE·SMEALL | Architects

SPANISH COLONIAL
SCHEME 2

RANCHO ADOBE
SCHEME 6

COUNTRY COTTAGE
SCHEME 7

0 2 8
1 4
SCALE : 1/4" = 1'-0"

PLAN 3 - FRONT ELEVATIONS

03.30.16

PATE·SMEALL | Architects

SPANISH COLONIAL
SCHEME 1

RANCHO ADOBE
SCHEME 4

COUNTRY COTTAGE
SCHEME 9

0 2 8
1 4
SCALE : 1/4" = 1'-0"

PLAN 4 - FRONT ELEVATIONS

03.30.16

PATE·SMEALL | Architects